Edition	Description	Date
01	Tech Plans	03.10.18
02	Tech Plans	01.11.18
03	Tech Plans	09.11.18
04	Tech Plans	14.11.18

PROJECT:
PLS, Broilers, MAD Azerbaijan
297-18B, 72x17.5

CONTENT:
TECHNOLOGY PLANS

FILE NAME:
297-18B Azerbaijan E04.dwg

EDITION:	04
SCALE:	1:50, 1:25
DATE:	14.11.18
DESIGNED BY:	Itamar B.
DRAWN BY:	Elana VB
APPROVED BY:	

PLASSON

Legend

1		Nipple Line
2		Water House Head
3		LED Light
4		Silo
5		Feeding Hopper
6		Feeding Line
7		Control pan Drive Unit
8		Heater
9		Fan 36"
10		Fan 50"
11		28" FAN
12		Inlet 100/33
13		Cooling pad
14		Tunnel Door

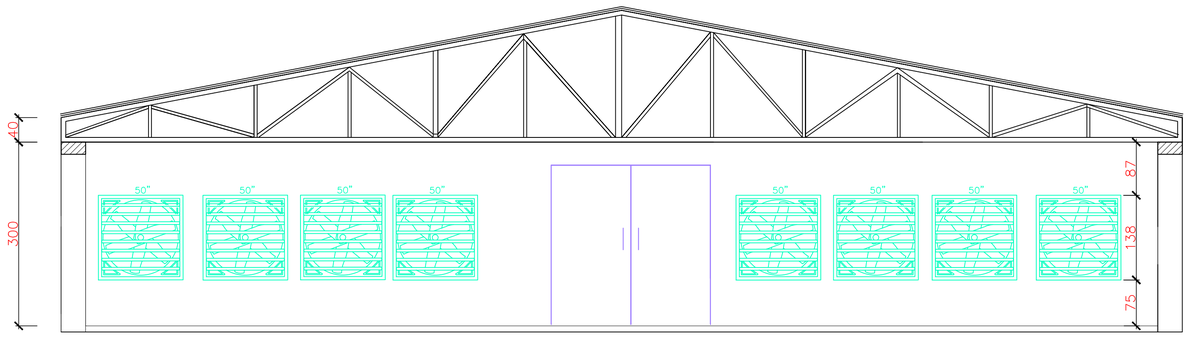

Section B-B
1:50

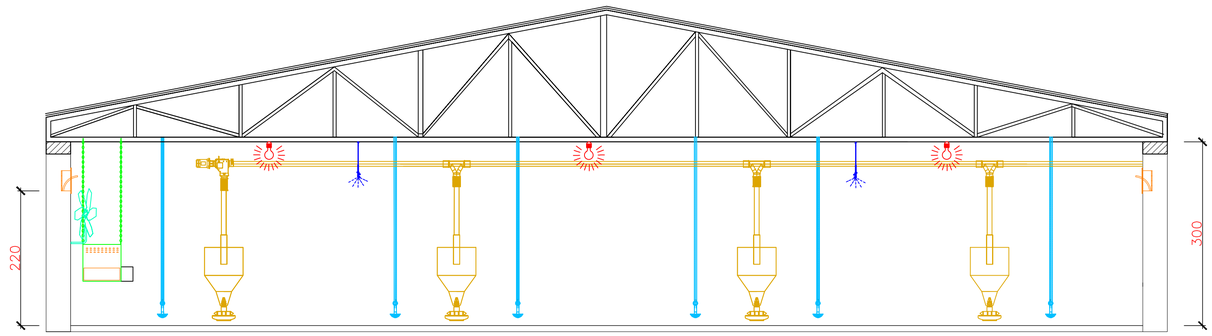

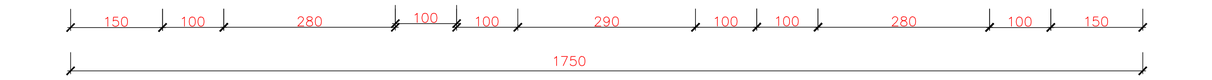

Section B-B
1:50

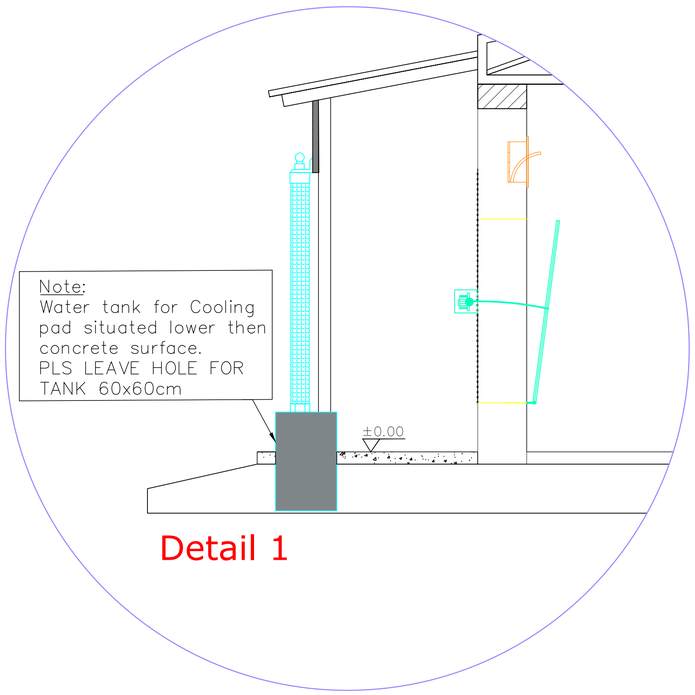

Detail 1

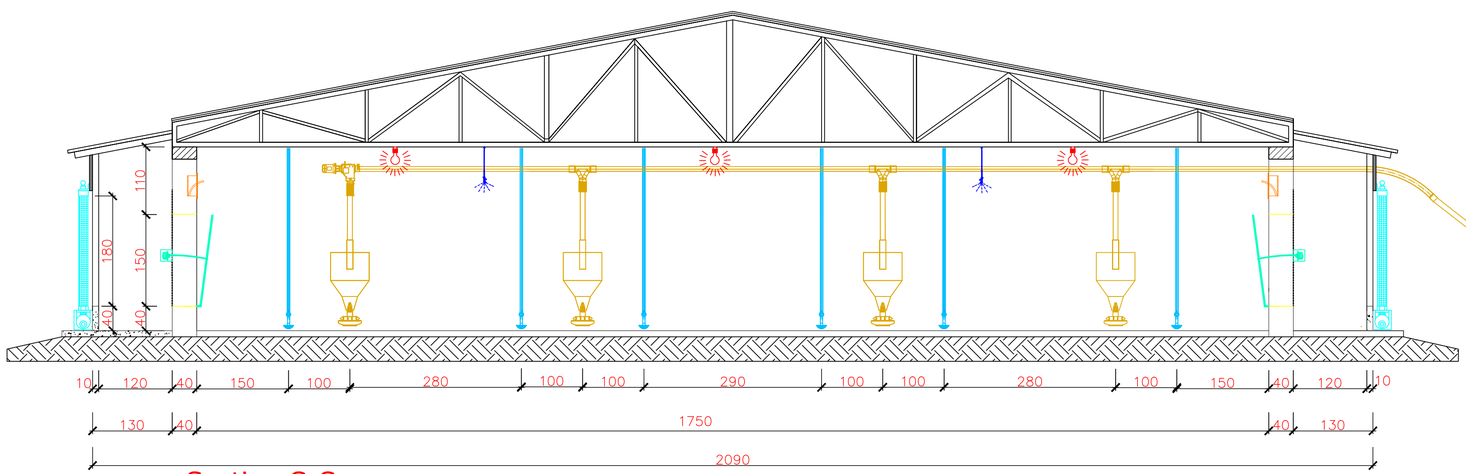

Section C-C
1:50