Edition	Description	Date
01	Tech Plans	03.10.18
02	Tech Plans	01.11.18
03	Tech Plans	09.11.18
04	Tech Plans	14.11.18

PROJECT:
PLS, Broilers, MAD Azerbaijan
297-18B, 72x17.5

CONTENT:
TECHNOLOGY PLANS

FILE NAME:
297-18B Azerbaijan E04.dwg

EDITION:	04
SCALE:	1:100, 1:25
DATE:	14.11.18
DESIGNED BY:	Itamar B.
DRAWN BY:	Elana VB
APPROVED BY:	

PLASSON

Legend

1	Nipple Line
2	Water House Head
3	LED Light
4	Silo
5	Feeding Hopper
6	Feeding Line
7	Control pan Drive Unit
8	Heater
9	Fan 36"
10	Fan 50"
11	28" FAN
12	Inlet 100/33
13	Cooling pad
14	Tunnel Door

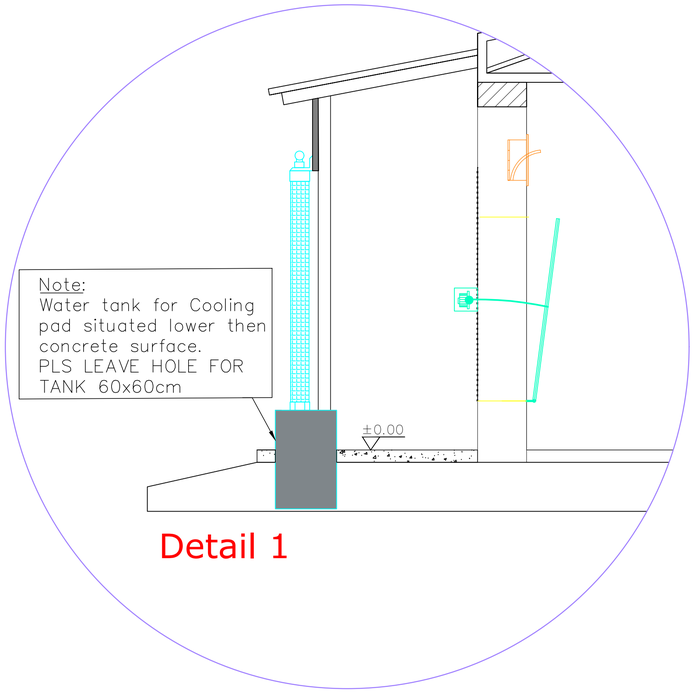

Detail 1

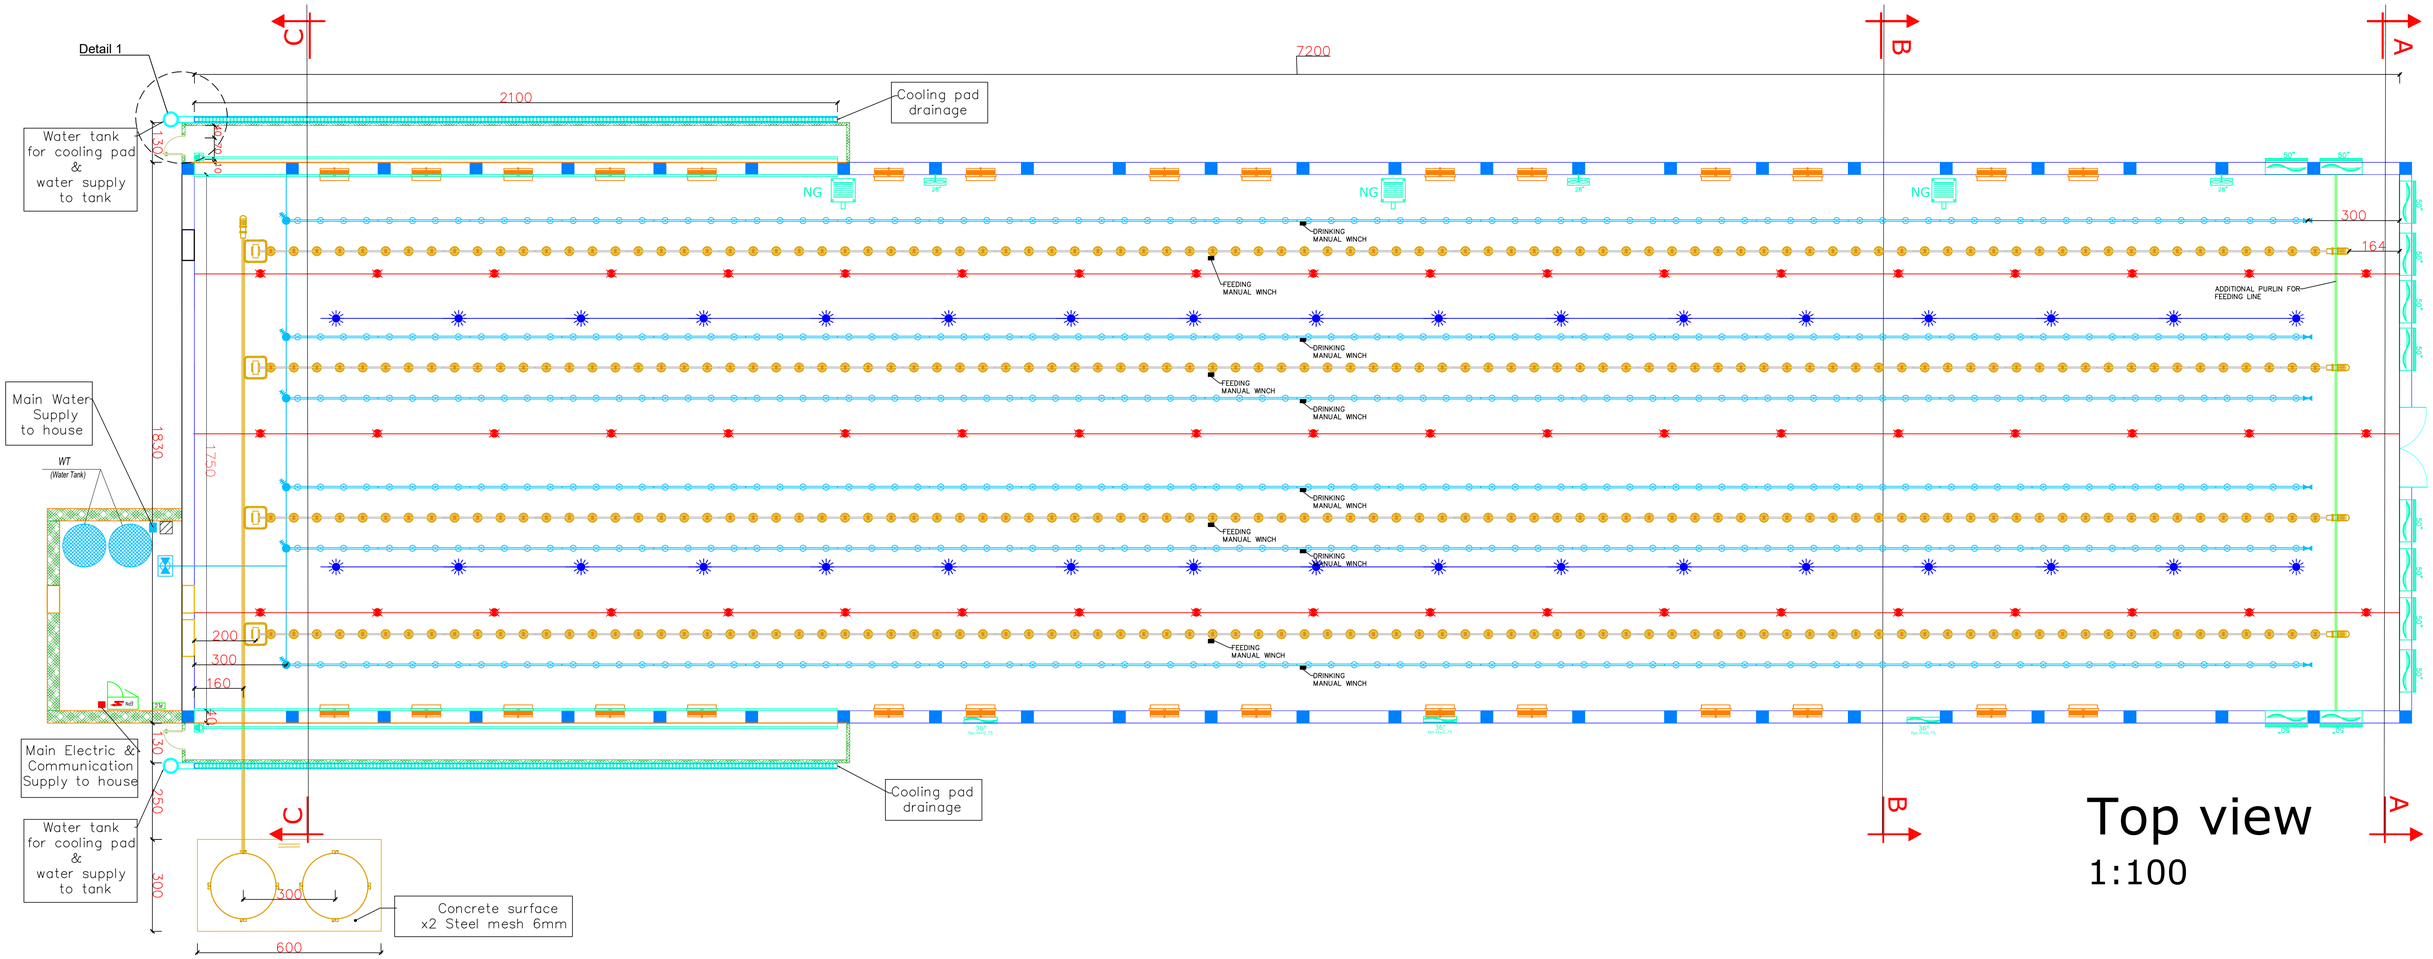

Top view
1:100